CITY OF BROOKLYN PARK

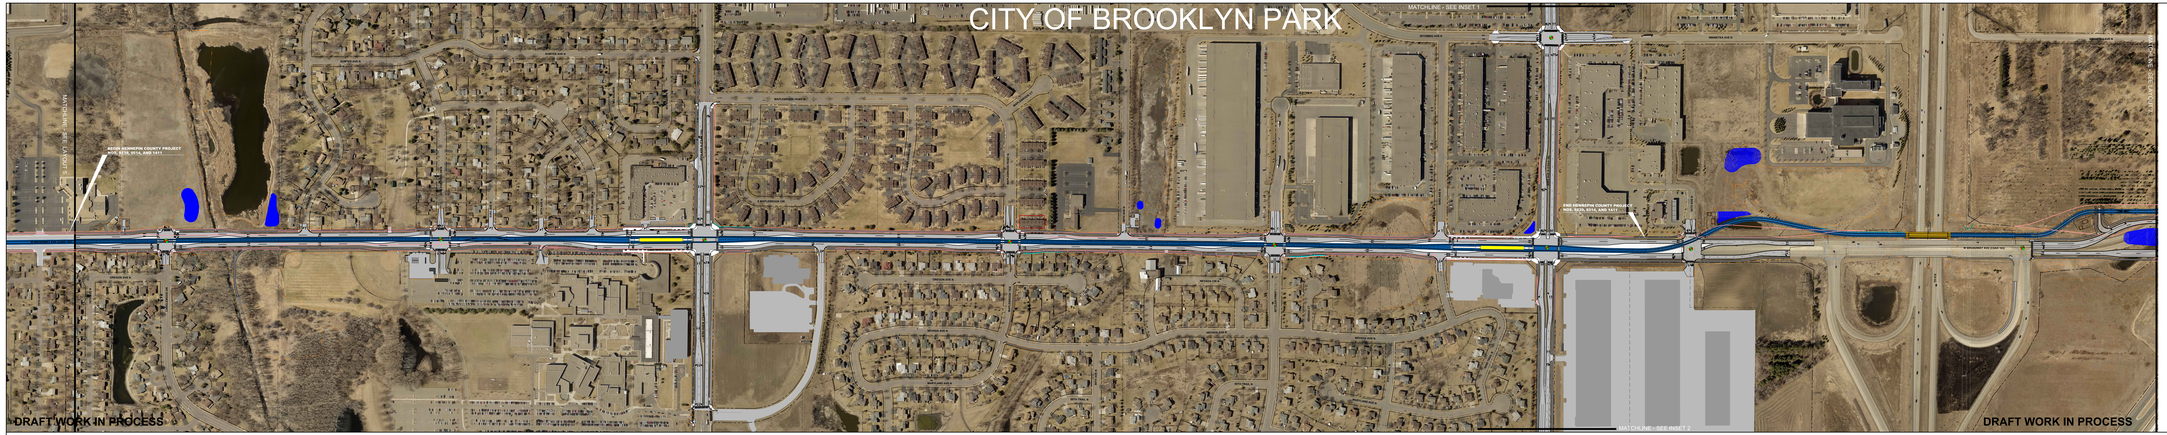

INSET 1

INSET 2

TYPICAL SECTION AT TRACKS - W BROADWAY CORRIDOR

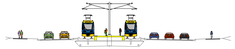

TYPICAL SECTION AT STATION - W BROADWAY AVE CORRIDOR

TYPICAL SECTION AT BRIDGE OVER HIGHWAY 610

BLUE LINE LRT EXTENSION

SEGMENT BP - CITY OF BROOKLYN PARK

60% SUBMITTAL LAYOUT

LEGEND

LRT TRACK AREA	ROADWAY	EXISTING RIGHT OF WAY	GATE ARM
BRIF TRACK AREA	SIDEWALK	PROPERTY LINE	PROPOSED DIRECTIONAL LANE USE
STATION PLATFORM	TRAIL	TOTAL PROPERTY ACQUISITION	EXISTING SIGNALIZED INTERSECTION
BRIF MAINTENANCE ROAD	RETAINING WALL	PARTIAL PROPERTY ACQUISITION	PROPOSED SIGNALIZED INTERSECTION
BRIDGE/OVERPASS	CORRIDOR PROTECTION WALL	CONSTRUCTION LIMITS	FENCE
SYSTEMS EQUIPMENT HOUSE (TPSS OR SIGNAL SIGNAL OR)	STORMWATER BMP		

MARCH 2017