CITY OF BROOKLYN PARK

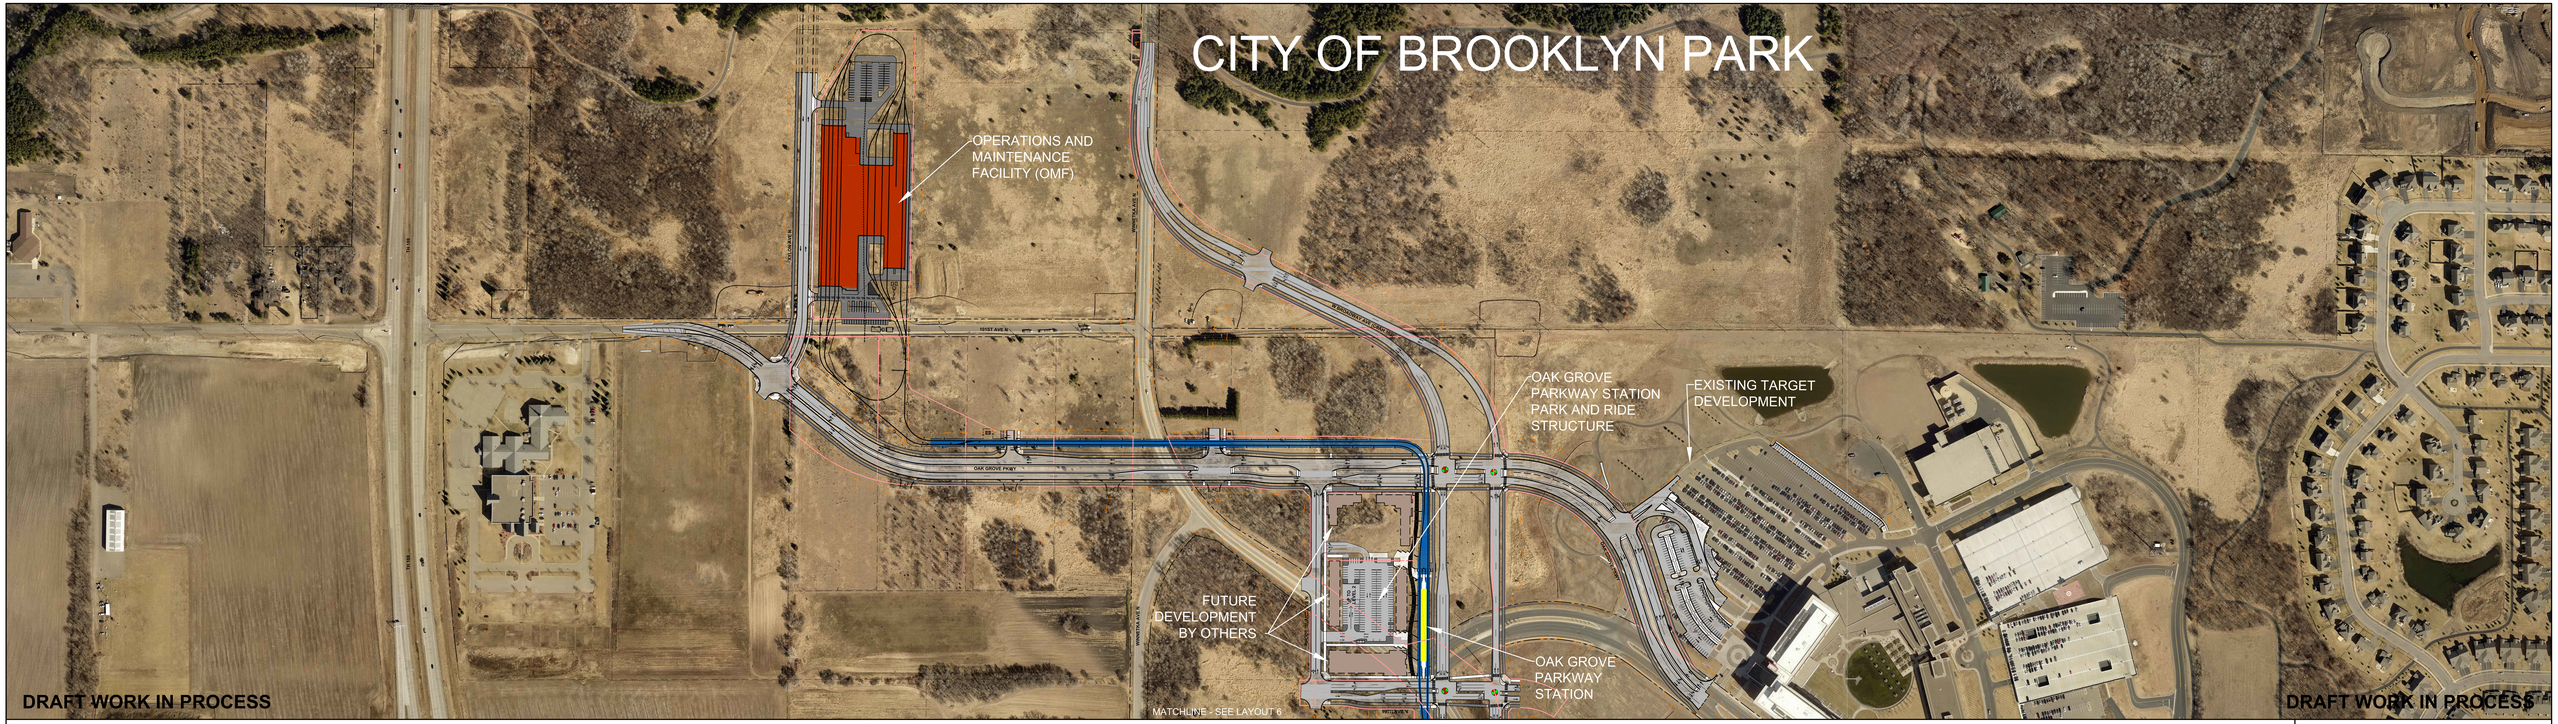

TYPICAL SECTION AT STATION - W BROADWAY CORRIDOR

TYPICAL SECTION - W BROADWAY CORRIDOR

TYPICAL SECTION - OAK GROVE PKWY CORRIDOR

BLUE LINE LRT EXTENSION

CITY OF BROOKLYN PARK - OAK GROVE

60% SUBMITTAL LAYOUT

LEGEND

LRT TRACK AREA	ROADWAY	EXISTING RIGHT OF WAY	GATE ARM
BNSF TRACK AREA	SIDEWALK	PROPERTY LINE	PROPOSED DIRECTIONAL LANE USE
STATION PLATFORM	TRAIL	TOTAL PROPERTY ACQUISITION	EXISTING SIGNALIZED INTERSECTION
BNSF MAINTENANCE ROAD	RETAINING WALL	PARTIAL PROPERTY ACQUISITION	PROPOSED SIGNALIZED INTERSECTION
STORMWATER BMP	CORRIDOR PROTECTION WALL	CONSTRUCTION LIMITS	FENCE
SYSTEMS EQUIPMENT HOUSE (TPSS OR SIGNAL BUNGALOW			

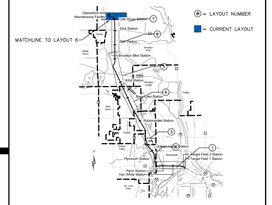

METROPOLITAN COUNCIL

Kimley»Horn

MARCH 2017

0 50 100 200